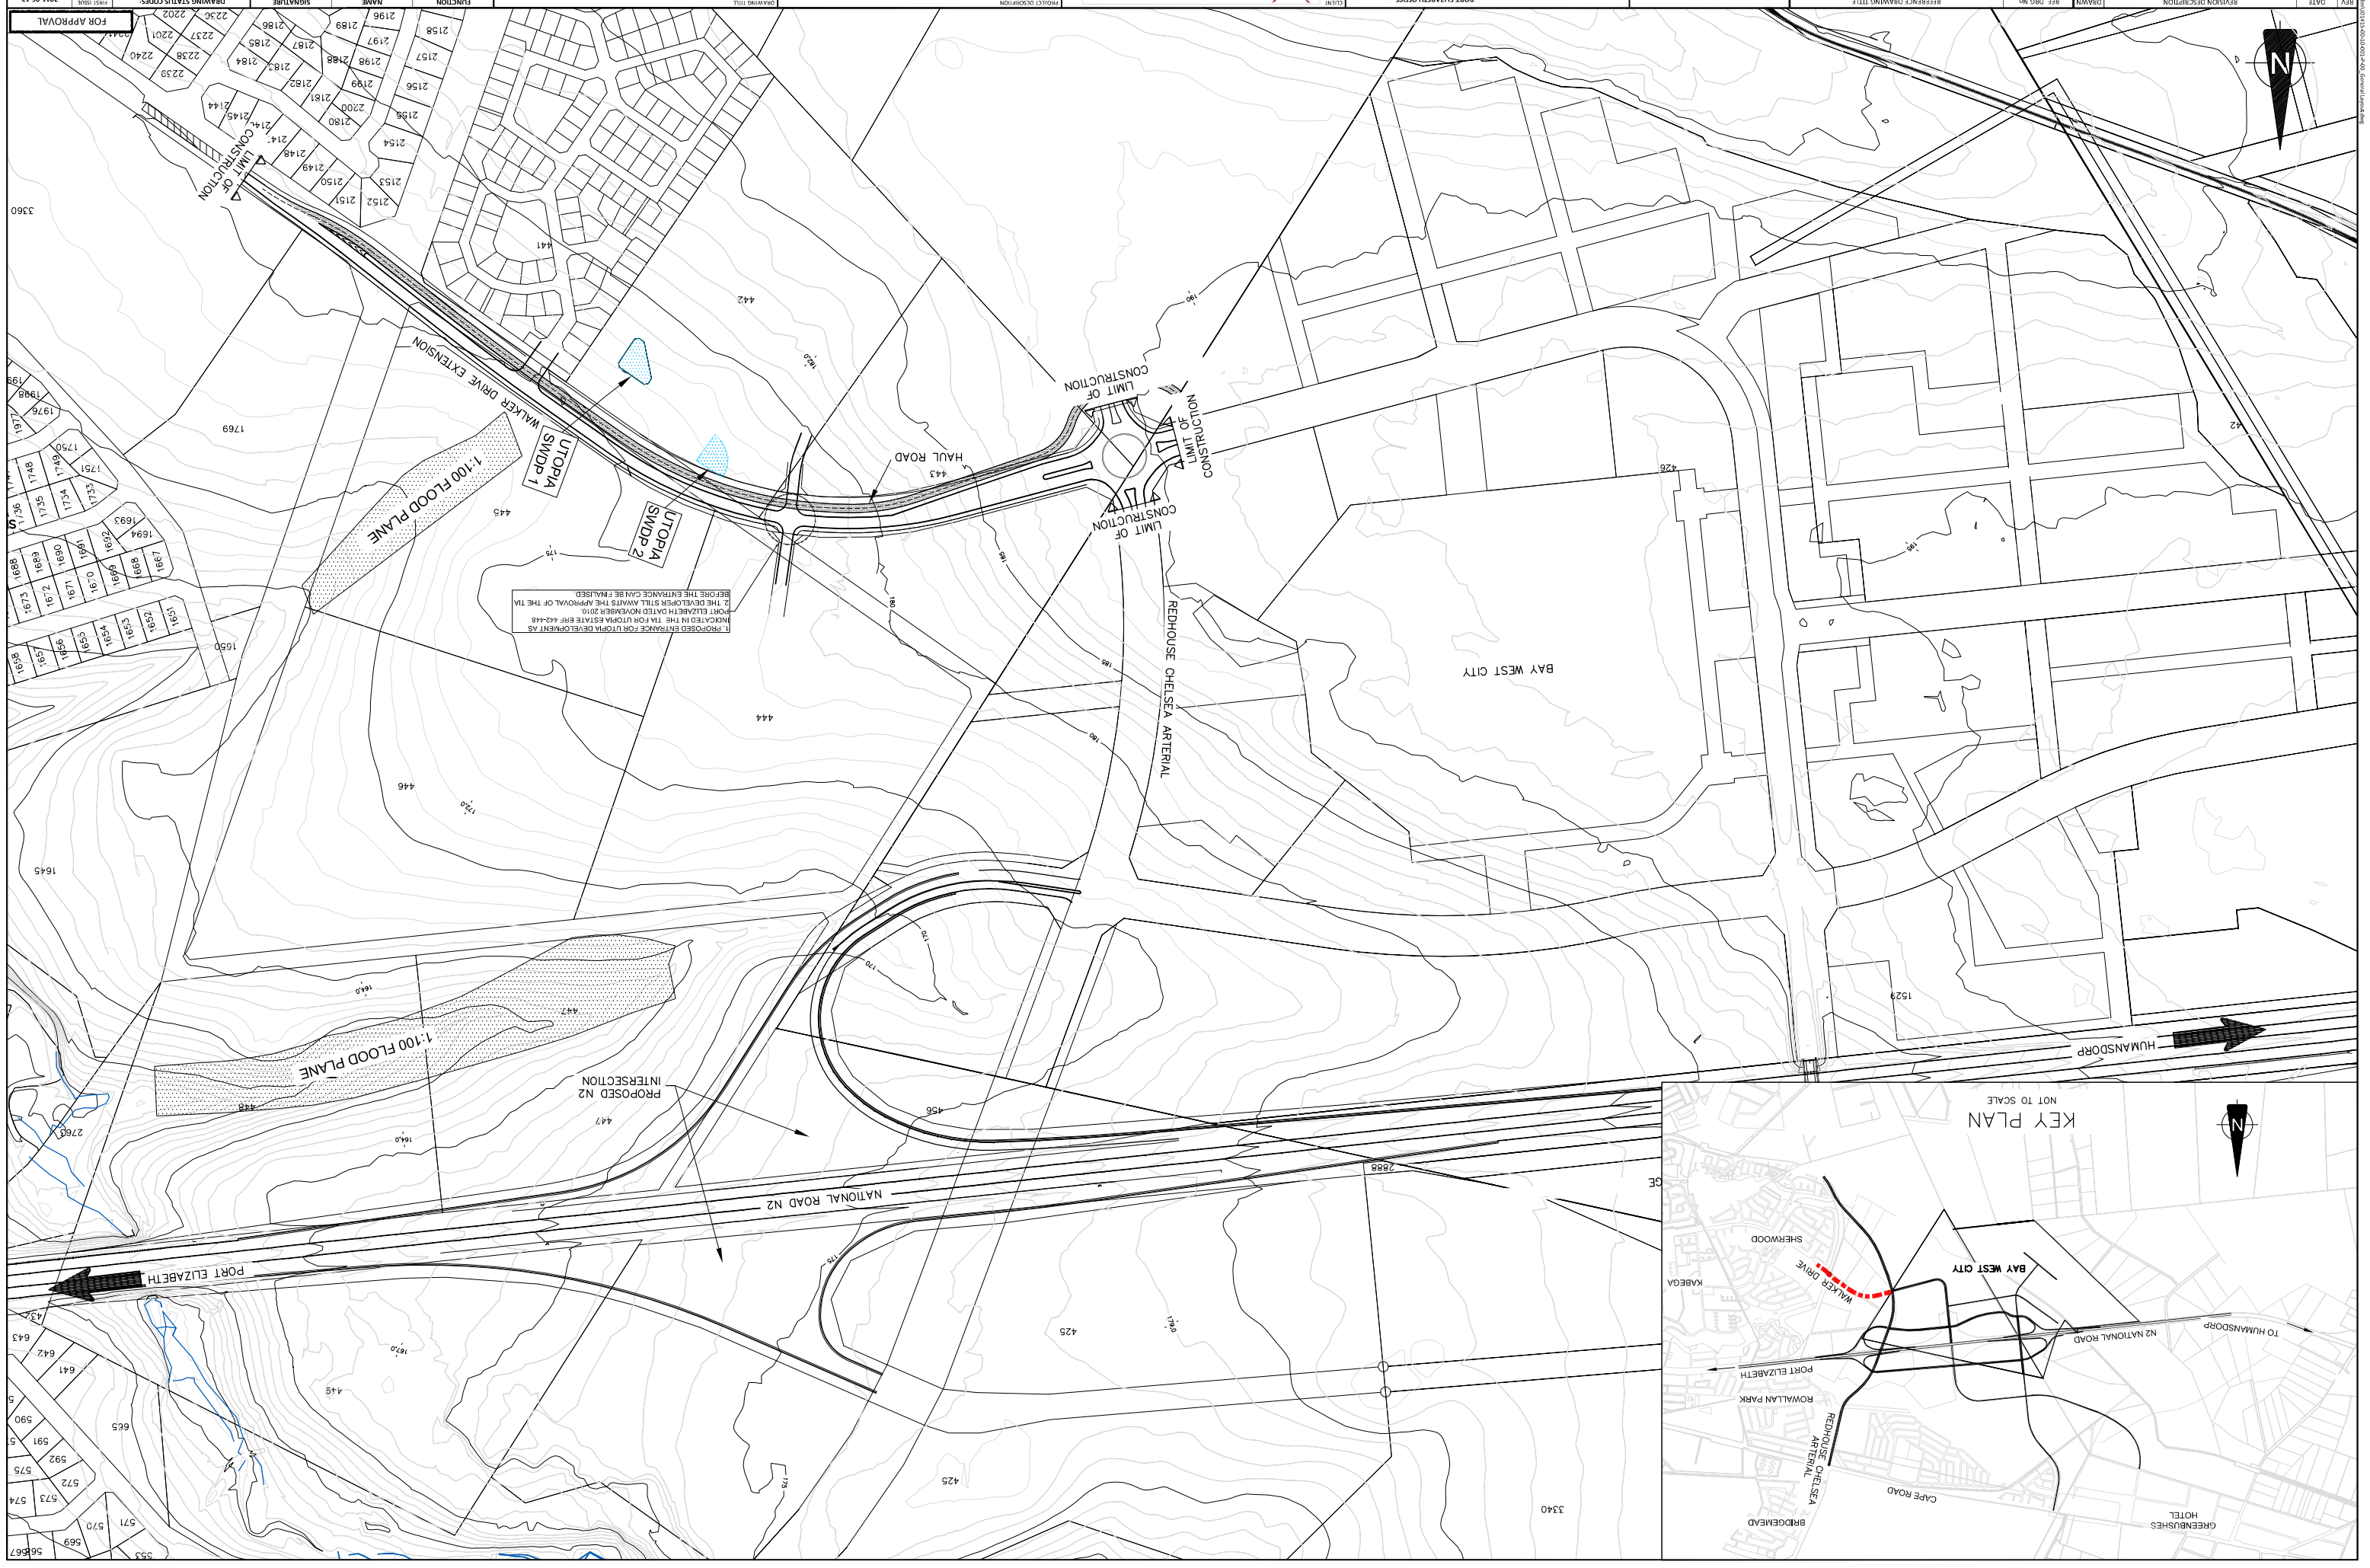

1. PROPOSED ENTRANCE FOR UTOPIA DEVELOPMENT AS INDICATED IN THE TIA FOR UTOPIA ESTATE ERF 442-448 PORT ELIZABETH DATED NOVEMBER 2010.
2. THE DEVELOPER STILL AWAITS THE APPROVAL OF THE TIA BEFORE THE ENTRANCE CAN BE FINALISED.

REV	DATE	REVISION DESCRIPTION	DRAWN	REF. DRG No.	REFERENCE DRAWING TITLE

THE MASTER HELD AT THE BKS PORT ELIZABETH OFFICE BEARS THE ORIGINAL SIGNATURE OF APPROVAL.

BKS

PORT ELIZABETH OFFICE
2 PORT STREET
CENTRAL
6000
TEL: +27 (0)41 585 2514
FAX: +27 (0)41 585 8478
REG. No. 1966/006628/07

DISCIPLINE

ROADS

CLIENT

nelson mandela bay MUNICIPALITY
PORT ELIZABETH | UITENHAGE | DESPATCH

NELSON MANDELA BAY MUNICIPALITY

PROJECT DESCRIPTION

EXTENSION OF WALKER DRIVE TO RED HOUSE CHELSEA ARTERIAL

DRAWING TITLE

GENERAL LAYOUT

FUNCTION	NAME	SIGNATURE
DESIGNED BY	R.ESTERHUIZEN	N/A
DRAWN BY	W.MBUNDWINI	N/A
DESIGN CHECKED BY	J.W. van HUYSSTEEN	N/A
DRAWING CHECKED BY	F.DUZE	N/A

APPROVAL - CONSULTANT

NAME		
J.W. van HUYSSTEEN	SIGNATURE	
DATE 2011-06-13	PROFESSIONAL REG No.	20100022

DRAWING STATUS CODES:

DRAFT	FINAL	REPORT
PRELIMINARY	CONSTRUCTION	
TENDER	AAASBUILT/RECORD	

FIRST ISSUE	SHEET SIZE
DATE 2011-06-13	SHEET 1 OF 1
SCALE 1:2000	SHEET 1 OF 1
SHEET SIZE A0	

BKS DRAWING NUMBER

BKS PROJ. No.	SUB-No.	DISCIPLINE	NUMBER	STATUS	REVISION
J01415	00	10	001	P	00

FOR APPROVAL

COPYRIGHT RESERVED